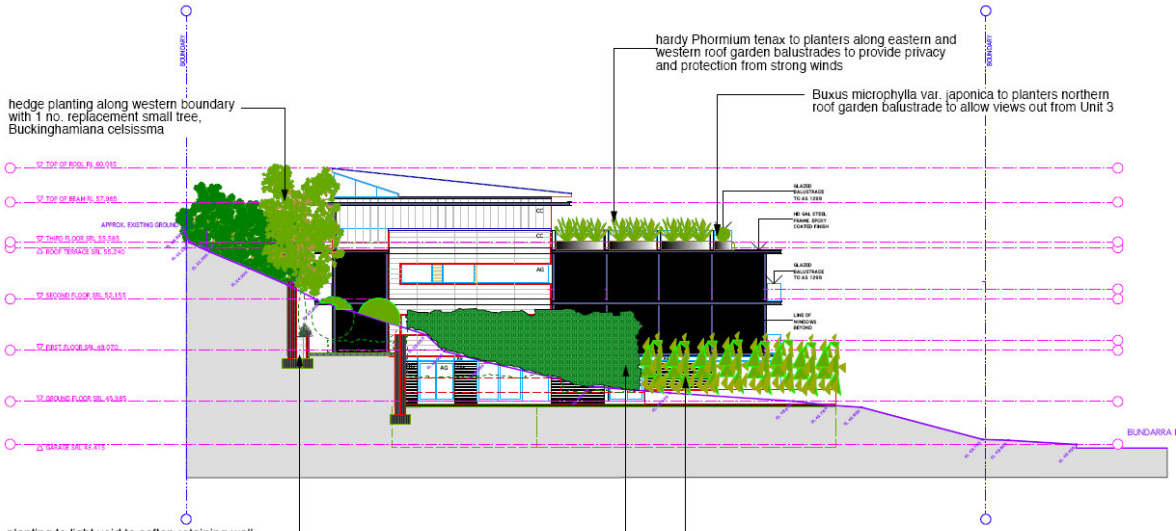

EAST ELEVATION

scale 1 : 200 at A2

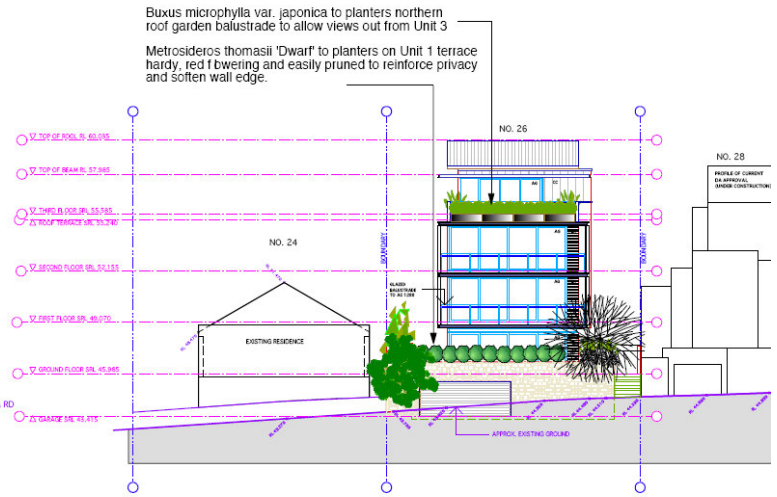

NORTH ELEVATION

(BUNDARRA RD STREETSCAPE)

scale 1 : 200 at A2

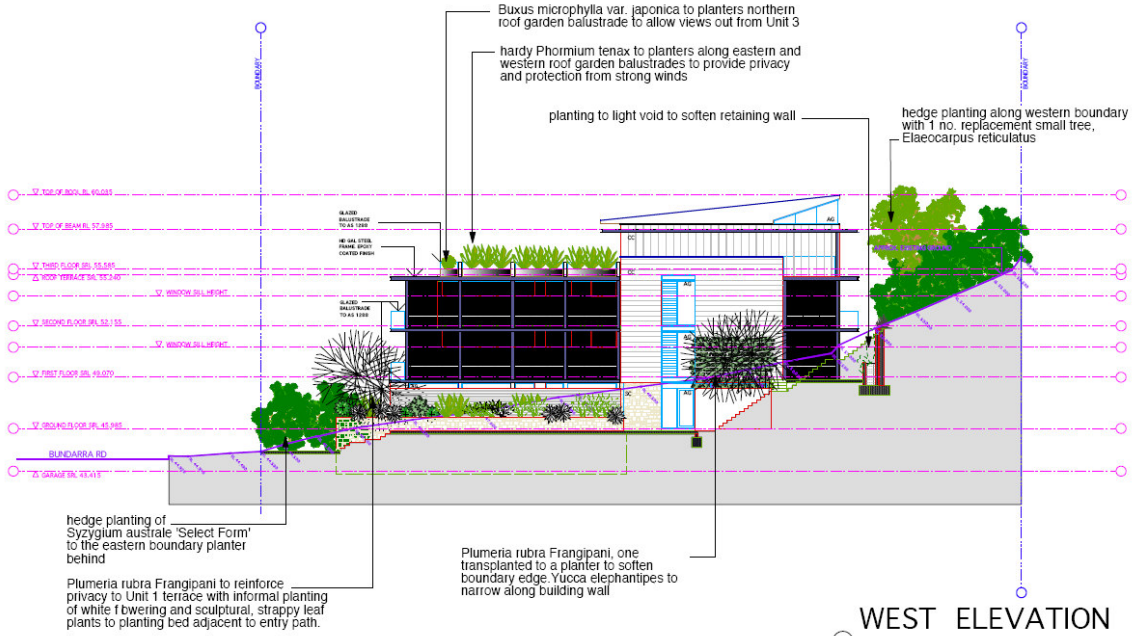

WEST ELEVATION

scale 1 : 200 at A2

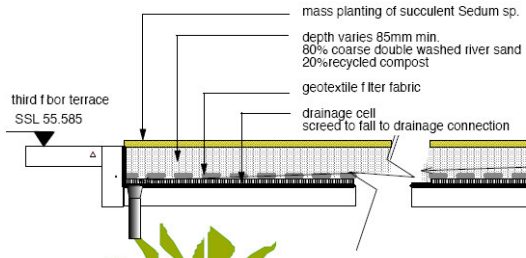

TYPICAL DETAIL ROOF GARDEN

scale 1 : 25 at A2

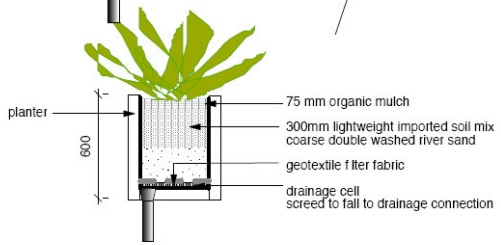

TYPICAL DETAIL PLANTER BOX

scale 1 : 25 at A2

A	for Development Application approval	11.03.09
issue	revision	date

26 Bundarra Road, Bellevue Hill

LANDSCAPE ELEVATIONS AND DETAILS

Susan Miles Landscape Architect

2 Chepstow Street, Randwick. N.S.W. 2031
ph. 9326 3818 fx. 9326 3819 mob.041 998 1055
miles.la@bigpond.net.au

scale in metres 1: 200 at A2

L03	March 2009	Issue A	1 : 200 at A2 and
dwg. no.	date	issue	scale 1: 25 at A2